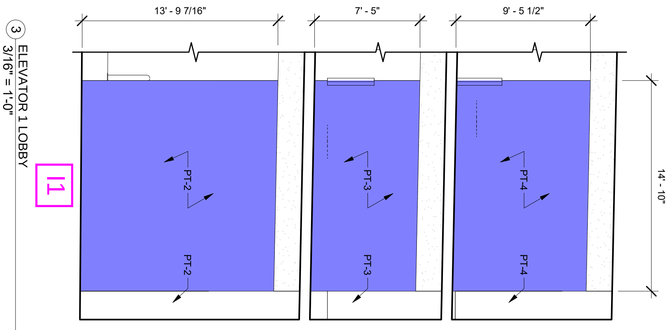

3 ELEVATOR 1 LOBBY
3/16" = 1'-0"

I1

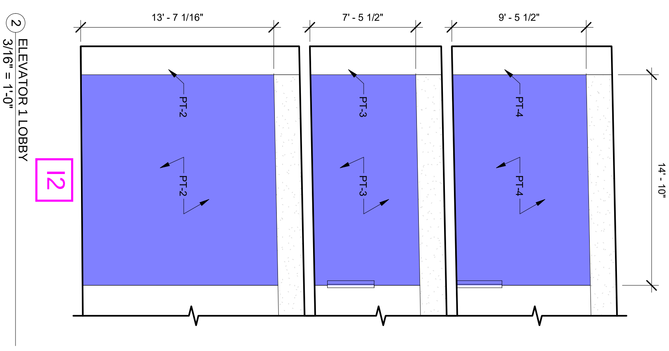

2 ELEVATOR 1 LOBBY
3/16" = 1'-0"

I2

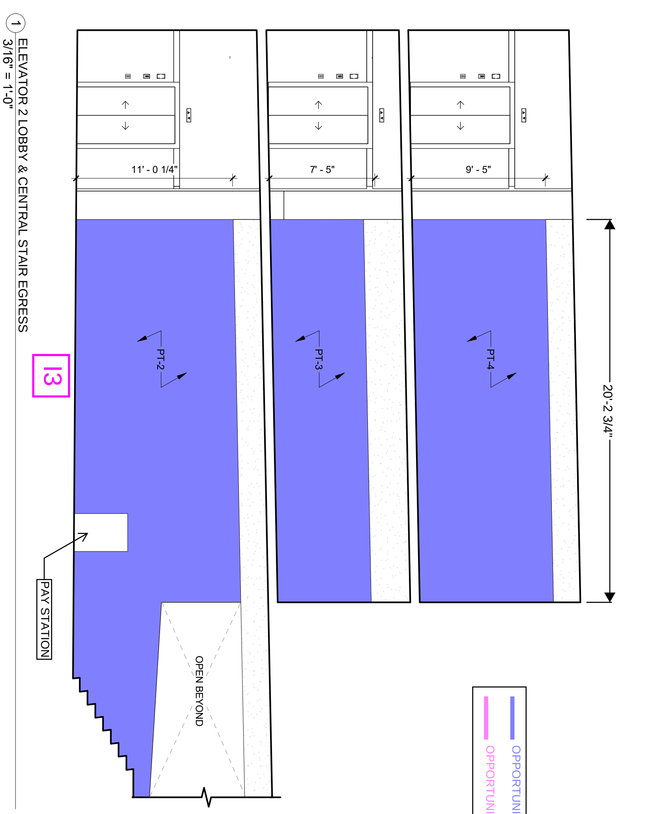

1 ELEVATOR 2 LOBBY & CENTRAL STAIR EGRESS
3/16" = 1'-0"

I3

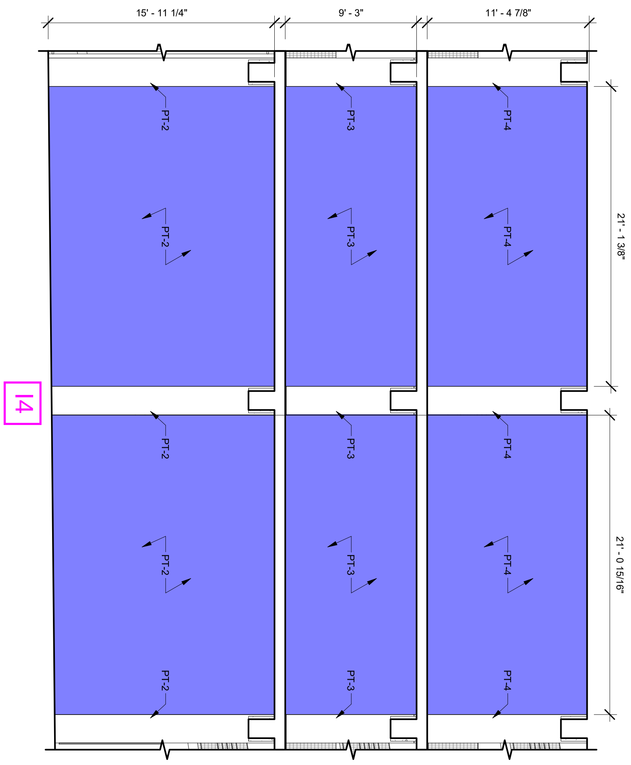

5 PARKING GARAGE RAMP - MAKAI
3/16" = 1'-0"

I4

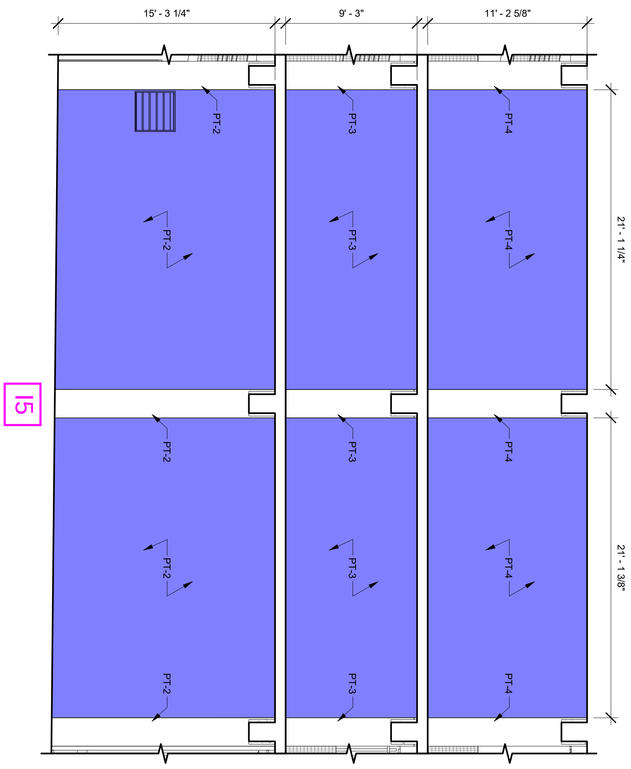

4 PARKING GARAGE RAMP - MAUKA
3/16" = 1'-0"

I5

OPPORTUNITY 2
OPPORTUNITY 1

INTERIOR ELEVATIONS

GENERAL NOTES:

• REFER TO INTERIOR FINISH LEGEND AND ROOM SCHEDULE FOR MORE INFORMATION.

KEYPLAN:

GRAPHIC SCALE: [1/4" = 1'-0"]

PROJECT:	2017-001
DRAWN:	FCA
DATE:	04/20/2021
PHASE:	1B
SHEET:	A451
OF	SHEETS

REVISIONS:

6 PCD 05

SHEET TITLE:

INTERIOR ELEVATIONS

CADD FILE:

WAILUKU CIVIC COMPLEX PHASE 1B

100% FINAL DESIGN

DAVID A. Y. AKINAKA
LICENSED PROFESSIONAL ARCHITECT
No. 12146
HAWAII U.S.A.

SIGNATURE LICENSE EXPIRATION DATE 4/30/22

THIS WORK WAS PREPARED BY ME OR UNDER MY SUPERVISION AND CONSTRUCTION OF THIS PROJECT WILL BE UNDER MY OBSERVATION. (SEC. 16-115.9 DEPARTMENT OF COMMERCE AND CONSUMER AFFAIRS)

FERRARO CHOI

FERRARO CHOI AND ASSOCIATES LTD
ARCHITECTURE / INTERIOR ARCHITECTURE / RESEARCH
1240 ALA MOANA BLVD. STE 510, HONOLULU, HI 96814
TEL 808 533 8880 FAX 808 599 3769 www.ferrarochoi.com

COPYRIGHT PROTECTED: THIS WORK IS PROTECTED UNDER THE 1990 ARCHITECTURAL WORKS COPYRIGHT PROTECTION ACT

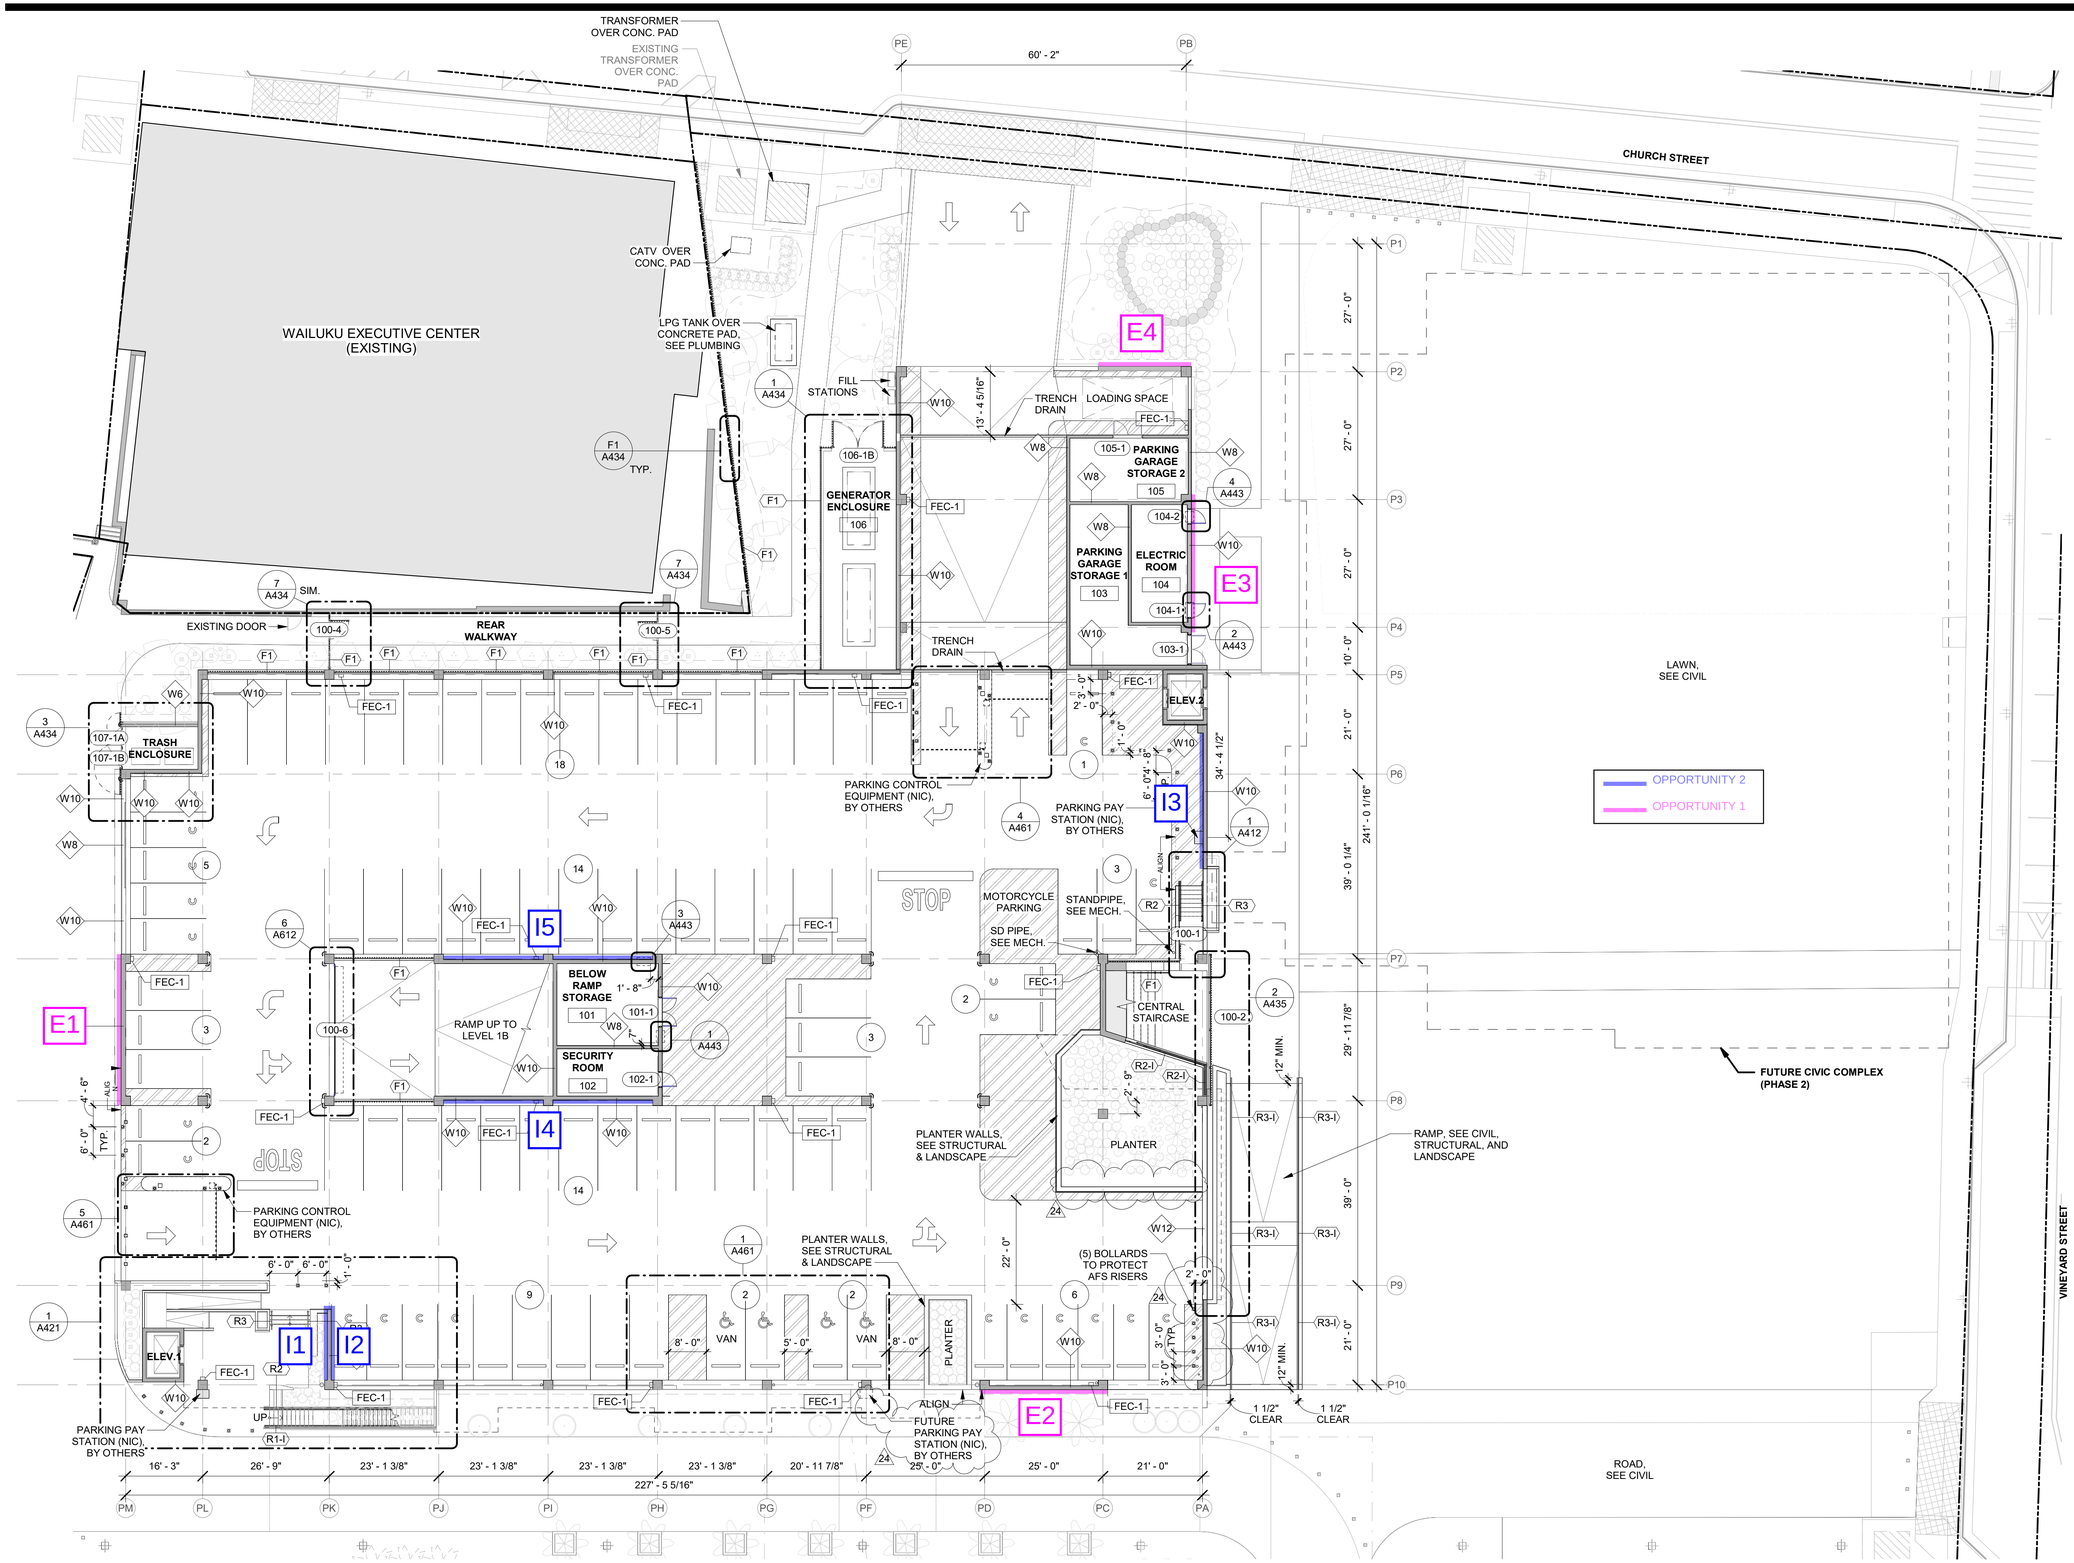

OVERALL BUILDING PLANS

GENERAL NOTES:
- EXTERIOR DIMENSIONS ARE TO FACE OF STUD, FACE OF CONCRETE/MASONRY, COLUMN CENTERLINE, OR CENTERLINE OF WINDOW U.O.N.
- INTERIOR DIMENSIONS ARE TO FACE OF STUD, FACE OF CONCRETE/MASONRY, OR COLUMN CENTERLINE U.O.N.
- DIMENSIONS DESIGNATED AS "CLEAR" SHALL BE MAINTAINED.
- MAINTAIN CONTINUITY OF RATED PARTITIONS AT HEAD AND BOTTOM OF PARTITION AND AT JOINTS WITH DISSIMILAR PARTITIONS WITH LISTED JOINT ASSEMBLIES.
- WHERE TWO DIFFERING PARTITION TYPES ABUT ALONG A CONTINUOUS LINE, THE CONTINUOUS FINISHED SURFACE OF THESE PARTITIONS SHALL ALIGN U.O.N.
- WHERE DOORS ARE NOT SPECIFICALLY LOCATED, PROVIDE A HINGE-SIDE JAMB DIMENSION OF 4" FROM DOOR OPENING TO ADJACENT PERPENDICULAR PARTITION.
- WHERE MECHANICAL DUCTWORK PENETRATES A COMPONENT OF THE FIRE-RATED ASSEMBLY, PROVIDE FIRE AND/OR SMOKE DAMPERS IN ACCORDANCE WIT IBC CHAPTER 7.

LEVEL 1A STALL COUNT

59	STANDARD
21	COMPACT
2	ADA-STANDARD
2	ADA-VAN
0	EV-STANDARD
0	EV-COMPACT
0	EV-ADA
84	TOTAL

LEGEND:

PARKING SYMBOLS
- COMPACT CAR STALL*
- ADA STALL*
- EV ELECTRIC VEHICLE STALL*
- # TOTAL NUMBER OF STALLS WITHIN RUN

*SYMBOL AS DASHED LINES INDICATE FUTURE DESIGNATION OF THESE STALLS

WALL TYPES
- W # CONCRETE WALL
- # = THICKNESS (INCHES)

RAILING / FENCE TYPES
- R1 DECORATIVE METAL PANEL
- R1-I DECORATIVE W/ ILLUMINATED HANDRAIL
- R2 DECORATIVE METAL PANEL
- R2-I DECORATIVE W/ ILLUMINATED HANDRAIL
- R3 HANDRAIL & POST
- R3-I ILLLUMINATED HANDRAIL & POST
- F1 PAINTED ALUMINUM FENCE

SPECIAL EQUIPMENT
- CG-1 CORNER GUARD
- EV-1 EV CHARGING STATION
- FE-1 FIRE EXTINGUISHER
- FEC-1 FIRE EXTINGUISHER W/ CABINET

KEYPLAN:

GRAPHIC SCALE: [1/16" = 1'-0"]
0' 10' 30'
5' 20'

NORTH ARROW:

FERRARO CHOI
FERRARO CHOI AND ASSOCIATES LTD
ARCHITECTURE / INTERIOR ARCHITECTURE / RESEARCH
1240 ALA MOANA BLVD. STE 510. HONOLULU, HI 96814
TEL 808 533 8880 FAX 808 599 3769 www.ferrarochoi.com

DAVID Y. AKINAKA
LICENSED PROFESSIONAL ARCHITECT
No. 12148
HAWAII, U.S.A.

SIGNATURE
LICENSE EXPIRATION DATE 4/30/22

THIS WORK WAS PREPARED BY ME OR UNDER MY SUPERVISION AND CONSTRUCTION OF THIS PROJECT WILL BE SUPERVISED BY ME (CHAPTER 16-115 DEPARTMENT OF COMMERCE AND CONSUMER AFFAIRS)

WAILUKU CIVIC COMPLEX PHASE 1B

100% FINAL DESIGN

SHEET TITLE: OVERALL FLOOR PLAN - LEVEL 1A

CADD FILE:

REVISIONS:

1	PCD 01
3	PCD 03
4	PERMIT/DCAB REVISIONS
5	PCD 04
6	PCD 05
13	PCD 12
14	PCD 13
19	PCD 14
22	PCD 18
24	PCD 21
	PCD 23

PROJECT: 2017-001
DRAWN: FCA
DATE: 08/05/2022
PHASE: 1B
SHEET: A101A
OF SHEETS

COPYRIGHT PROTECTED: THIS WORK IS PROTECTED UNDER THE 1990 ARCHITECTURAL WORKS COPYRIGHT PROTECTION ACT

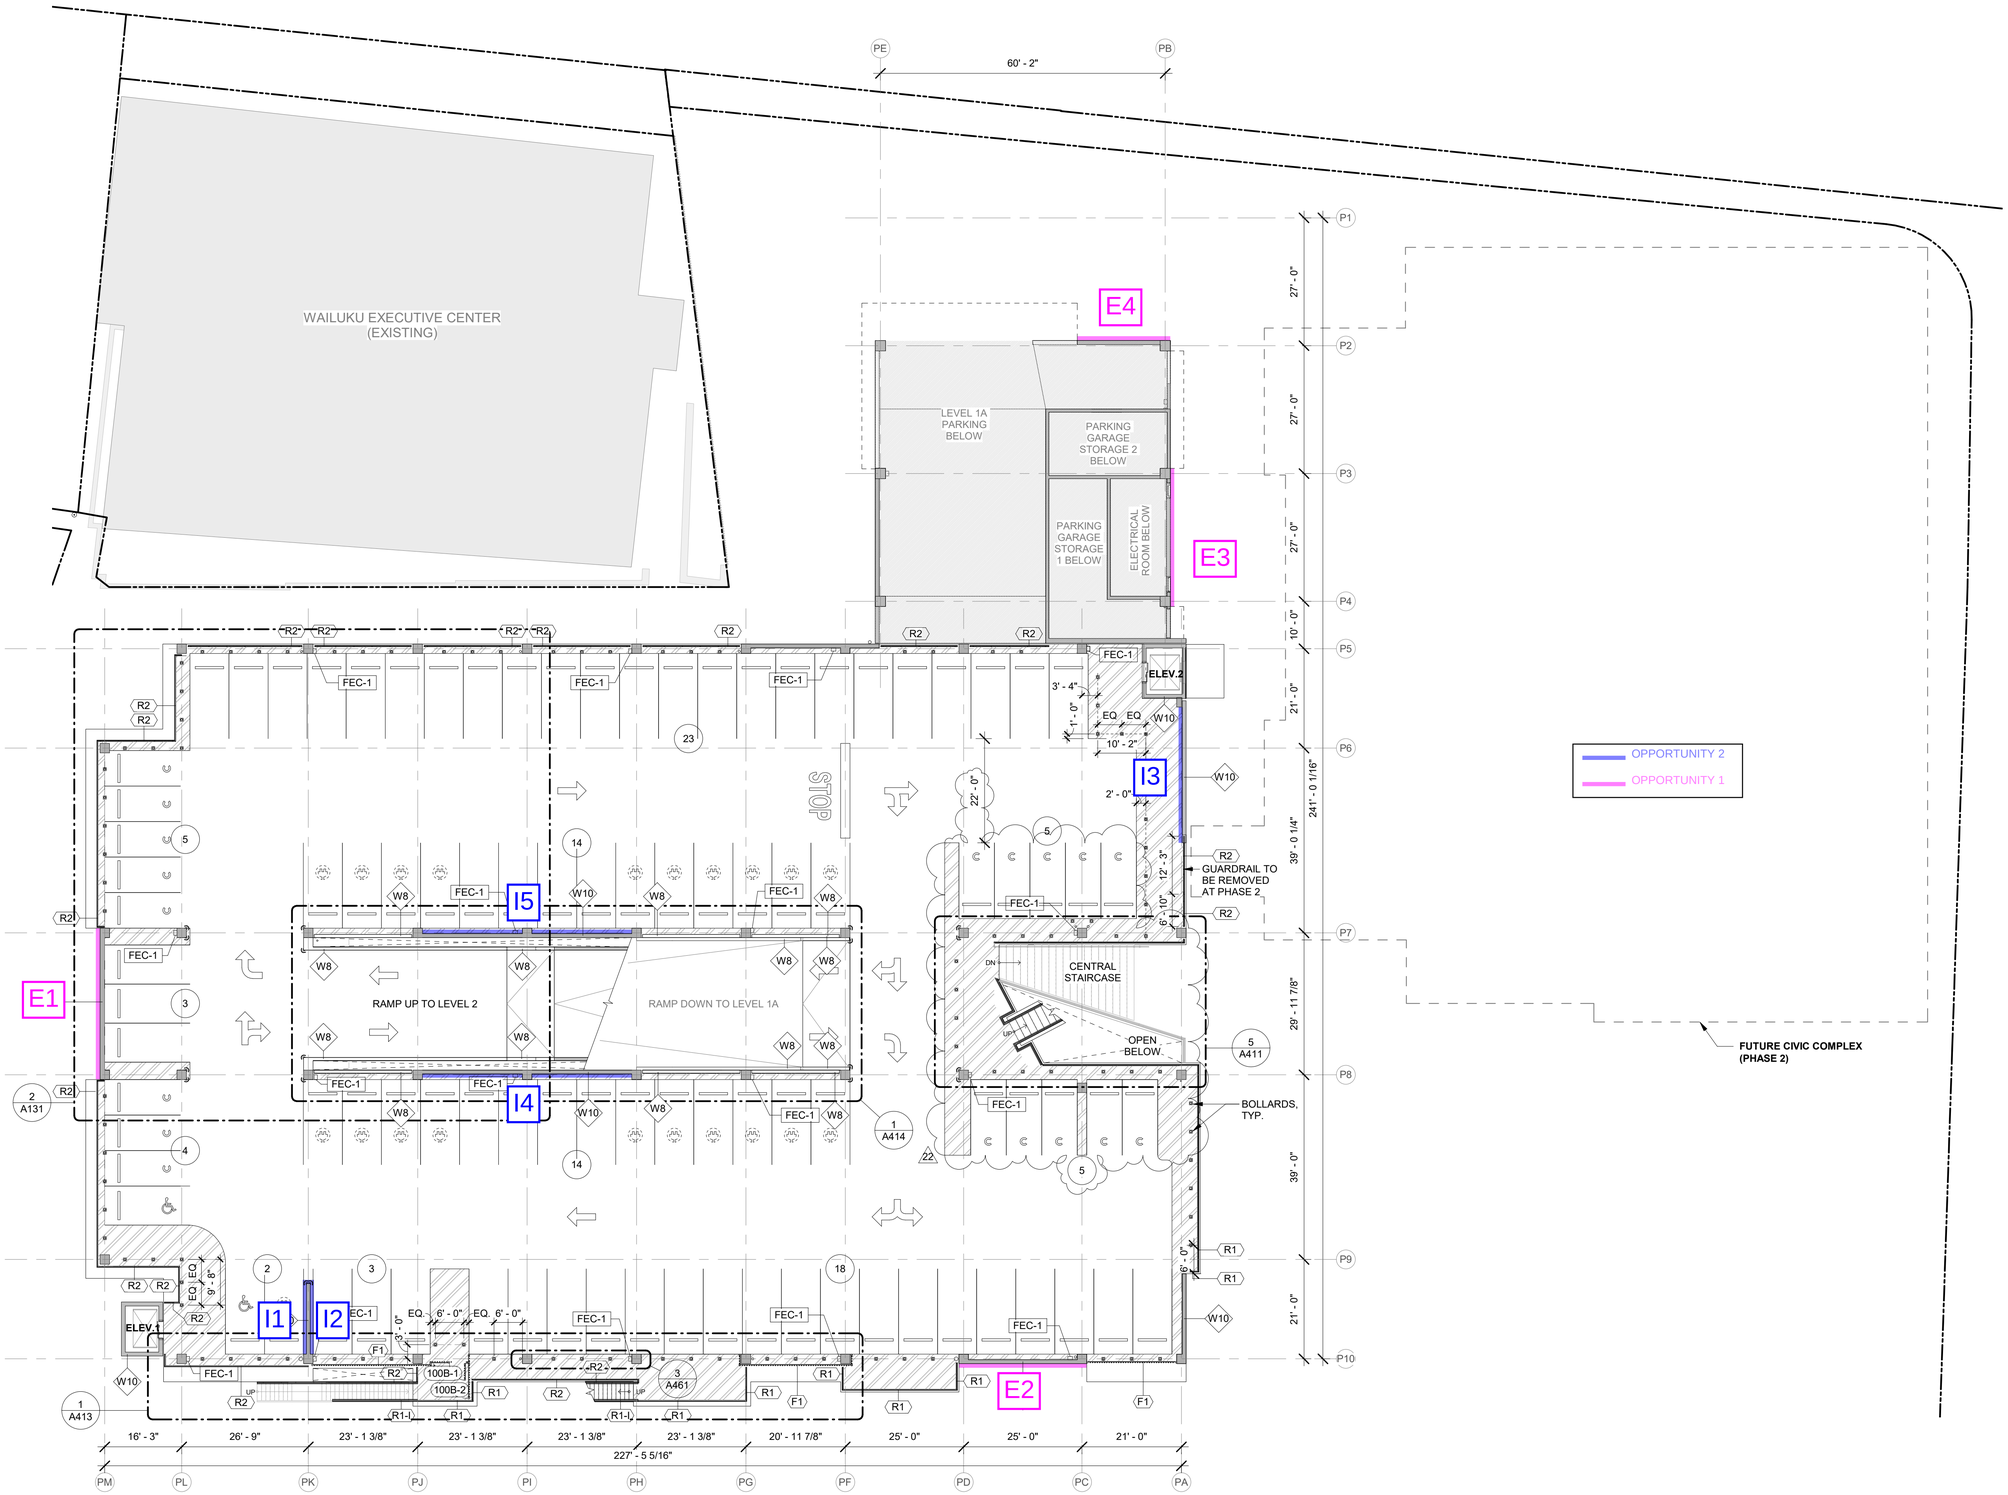

OVERALL BUILDING PLANS

GENERAL NOTES:

- EXTERIOR DIMENSIONS ARE TO FACE OF STUD, FACE OF CONCRETE/MASONRY, COLUMN CENTERLINE, OR CENTERLINE OF WINDOW U.O.N.
- INTERIOR DIMENSIONS ARE TO FACE OF STUD, FACE OF CONCRETE/MASONRY, OR COLUMN CENTERLINE U.O.N.
- DIMENSIONS DESIGNATED AS "CLEAR" SHALL BE MAINTAINED.
- MAINTAIN CONTINUITY OF RATED PARTITIONS AT HEAD AND BOTTOM OF PARTITION AND AT JOINTS WITH DISSIMILAR PARTITIONS WITH LISTED JOINT ASSEMBLIES.
- WHERE TWO DIFFERING PARTITION TYPES ABUT ALONG A CONTINUOUS LINE, THE CONTINUOUS FINISHED SURFACE OF THESE PARTITIONS SHALL ALIGN U.O.N.
- WHERE DOORS ARE NOT SPECIFICALLY LOCATED, PROVIDE A HINGE-SIDE JAMB DIMENSION OF 4" FROM DOOR OPENING TO ADJACENT PERPENDICULAR PARTITION.
- WHERE MECHANICAL DUCTWORK PENETRATES A COMPONENT OF THE FIRE-RATED ASSEMBLY, PROVIDE FIRE AND/OR SMOKE DAMPERS IN ACCORDANCE WIT IBC CHAPTER 7.

LEVEL 1B
STALL COUNT

76	STANDARD
18	COMPACT
2	ADA-STANDARD
0	ADA-VAN
0	EV-STANDARD
0	EV-COMPACT
0	EV-ADA
96	TOTAL

LEGEND:

PARKING SYMBOLS

- COMPACT CAR STALL*
- ADA STALL*
- ELECTRIC VEHICLE STALL*
- # TOTAL NUMBER OF STALLS WITHIN RUN

*SYMBOL AS DASHED LINES INDICATE FUTURE DESIGNATION OF THESE STALLS

WALL TYPES

- W # CONCRETE WALL
- # = THICKNESS (INCHES)

RAILING / FENCE TYPES

- R1 DECORATIVE METAL PANEL
- R1-I DECORATIVE W/ ILLUMINATED HANDRAIL
- R2 DECORATIVE METAL PANEL
- R2-I DECORATIVE W/ ILLUMINATED HANDRAIL
- R3 HANDRAIL & POST
- R3-I ILLUMINATED HANDRAIL & POST
- F1 PAINTED ALUMINUM FENCE

SPECIAL EQUIPMENT

- CG-1 CORNER GUARD
- EV-1 EV CHARGING STATION
- FE-1 FIRE EXTINGUISHER
- FEC-1 FIRE EXTINGUISHER W/ CABINET

KEYPLAN:

GRAPHIC SCALE: [1/16" = 1'-0"]

0' 10' 30'
5' 20'

NORTH ARROW:

FERRARO CHOI

FERRARO CHOI AND ASSOCIATES LTD
ARCHITECTURE / INTERIOR ARCHITECTURE / RESEARCH
1240 ALA MOANA BLVD. STE 510, HONOLULU, HI 96814
TEL 808 533 8880 FAX 808 599 3769 www.ferrarochoi.com

DAVID Y. AKINAKA
LICENSED PROFESSIONAL ARCHITECT
No. 12148
HAWAII, U.S.A.

SIGNATURE

LICENSE EXPIRATION DATE 4/30/22

THIS WORK WAS PREPARED BY ME OR UNDER MY SUPERVISION AND CONSTRUCTION OF THIS PROJECT WILL BE SUPERVISED BY ME (HAR §16-115 DEPARTMENT OF COMMERCE AND CONSUMER AFFAIRS).

WAILUKU CIVIC COMPLEX PHASE 1B

100% FINAL DESIGN

SHEET TITLE: OVERALL FLOOR PLAN - LEVEL 1B

CADD FILE:

REVISIONS:

1	PCD 01
3	PCD 03
4	PERMIT/DCAB REVISIONS
5	PCD 04
14	PCD 13
15	PCD 14
19	PCD 18
22	PCD 21

PROJECT: 2017-001
DRAWN: FCA
DATE: 04/18/2022
PHASE: 1B
SHEET: A101B
OF SHEETS

COPYRIGHT PROTECTED: THIS WORK IS PROTECTED UNDER THE 1990 ARCHITECTURAL WORKS COPYRIGHT PROTECTION ACT

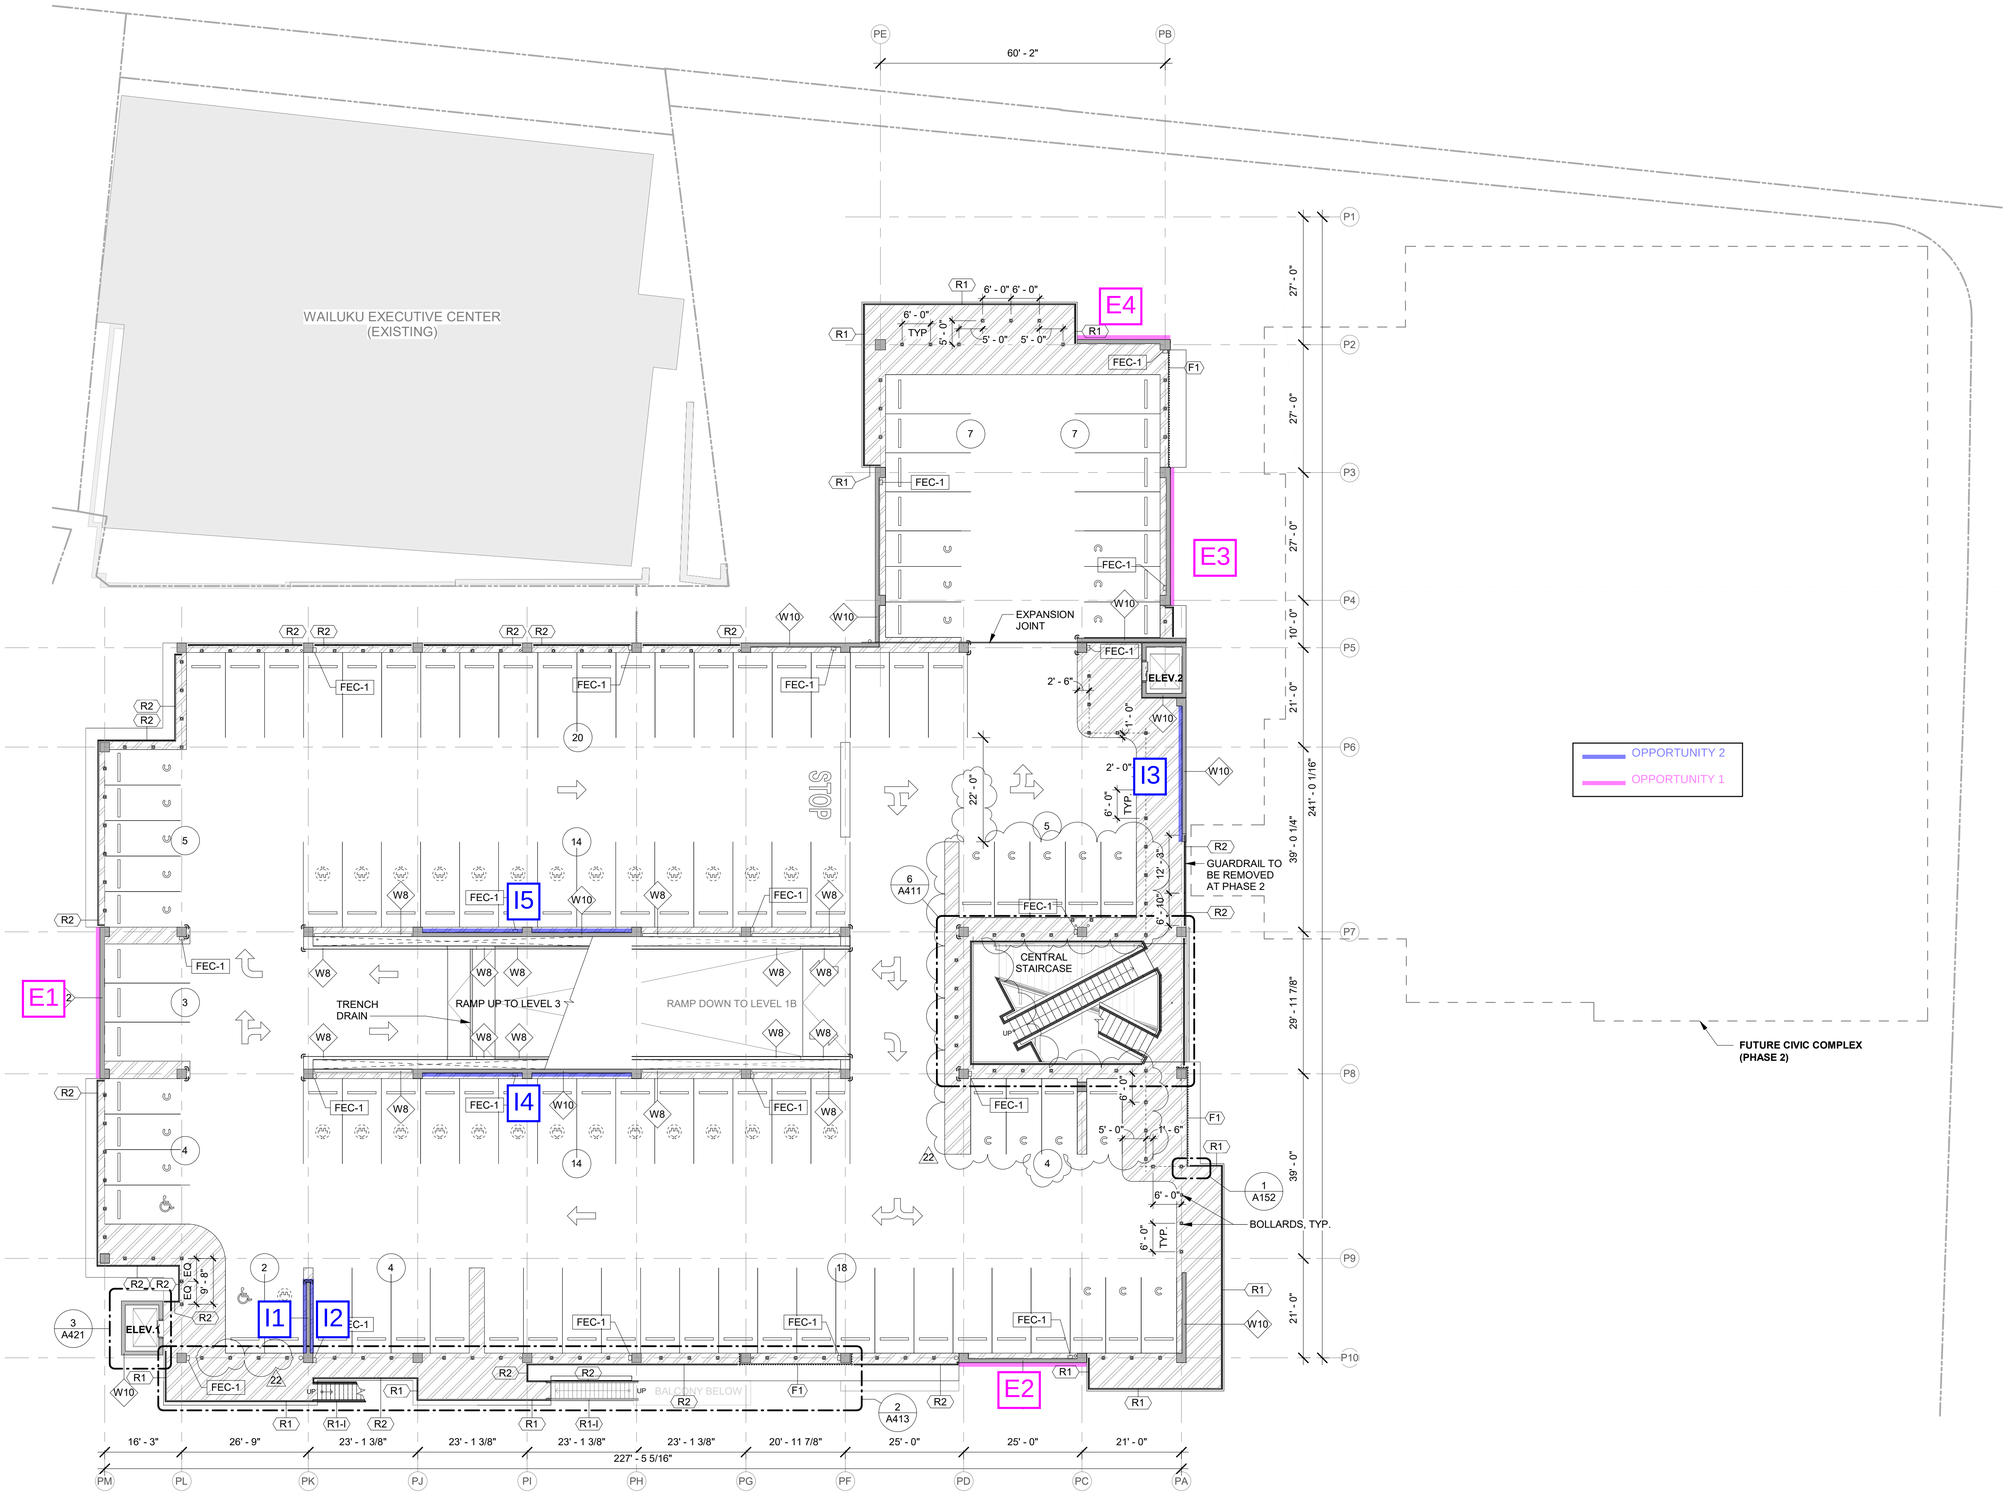

OVERALL BUILDING PLANS

GENERAL NOTES:

- EXTERIOR DIMENSIONS ARE TO FACE OF STUD, FACE OF CONCRETE/MASONRY, COLUMN CENTERLINE, OR CENTERLINE OF WINDOW U.O.N.
- INTERIOR DIMENSIONS ARE TO FACE OF STUD, FACE OF CONCRETE/MASONRY, OR COLUMN CENTERLINE U.O.N.
- DIMENSIONS DESIGNATED AS "CLEAR" SHALL BE MAINTAINED.
- MAINTAIN CONTINUITY OF RATED PARTITIONS AT HEAD AND BOTTOM OF PARTITION AND AT JOINTS WITH DISSIMILAR PARTITIONS WITH LISTED JOINT ASSEMBLIES.
- WHERE TWO DIFFERING PARTITION TYPES ABUT ALONG A CONTINUOUS LINE, THE CONTINUOUS FINISHED SURFACE OF THESE PARTITIONS SHALL ALIGN U.O.N.
- WHERE DOORS ARE NOT SPECIFICALLY LOCATED, PROVIDE A HINGE-SIDE JAMB DIMENSION OF 4" FROM DOOR OPENING TO ADJACENT PERPENDICULAR PARTITION.
- WHERE MECHANICAL DUCTWORK PENETRATES A COMPONENT OF THE FIRE-RATED ASSEMBLY, PROVIDE FIRE AND/OR SMOKE DAMPERS IN ACCORDANCE WIT IBC CHAPTER 7.

LEVEL 2
STALL COUNT

	79	STANDARD
	26	COMPACT
22	2	ADA-STANDARD
	0	ADA-VAN
	0	EV-STANDARD
	0	EV-COMPACT
	0	EV-ADA
22	107	TOTAL

LEGEND:

PARKING SYMBOLS

- COMPACT CAR STALL*
- ADA STALL*
- ELECTRIC VEHICLE STALL*
- # TOTAL NUMBER OF STALLS WITHIN RUN

*SYMBOL AS DASHED LINES INDICATE FUTURE DESIGNATION OF THESE STALLS

WALL TYPES

- W # CONCRETE WALL

= THICKNESS (INCHES)

RAILING / FENCE TYPES

- R1 DECORATIVE METAL PANEL
- R1-I DECORATIVE W/ ILLUMINATED HANDRAIL
- R2 DECORATIVE METAL PANEL
- R2-I DECORATIVE W/ ILLUMINATED HANDRAIL
- R3 HANDRAIL & POST
- R3-I ILLLUMINATED HANDRAIL & POST
- F1 PAINTED ALUMINUM FENCE

SPECIAL EQUIPMENT

- CG-1 CORNER GUARD
- EV-1 EV CHARGING STATION
- FE-1 FIRE EXTINGUISHER
- FEC-1 FIRE EXTINGUISHER W/ CABINET

KEYPLAN:

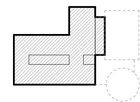

GRAPHIC SCALE: [1/16" = 1'-0"]

0' 10' 30'
5' 20'

NORTH ARROW:

FERRARO CHOI

FERRARO CHOI AND ASSOCIATES LTD
ARCHITECTURE / INTERIOR ARCHITECTURE / RESEARCH
1240 ALA MOANA BLVD. STE 510, HONOLULU, HI 96814
TEL 808 533 8880 FAX 808 599 3769 www.ferrarochoi.com

DAVID Y. AHINAKA
LICENSED PROFESSIONAL ARCHITECT
No. 12148
HAWAII, U.S.A.

SIGNATURE

LICENSE EXPIRATION DATE 4/30/22

THIS WORK WAS PREPARED BY ME OR UNDER MY SUPERVISION AND CONSTRUCTION OF THIS PROJECT WILL BE SUPERVISED BY ME (PURSUANT TO HRS 16-115 DEPARTMENT OF COMMERCE AND CONSUMER AFFAIRS).

WAILUKU CIVIC COMPLEX PHASE 1B

100% FINAL DESIGN

SHEET TITLE: OVERALL FLOOR PLAN - LEVEL 2

CADD FILE:

REVISIONS:

1	PCD 01
3	PCD 03
4	PERMIT/DCAB REVISIONS
5	PCD 04
8	PCD 07
15	PCD 14
19	PCD 18
22	PCD 21

PROJECT: 2017-001
DRAWN: FCA
DATE: 04/15/2022
PHASE: 1B
SHEET: A102
OF SHEETS

COPYRIGHT PROTECTED: THIS WORK IS PROTECTED UNDER THE 1990 ARCHITECTURAL WORKS COPYRIGHT PROTECTION ACT